PLEASANT VIEW COMMUNITY PARK

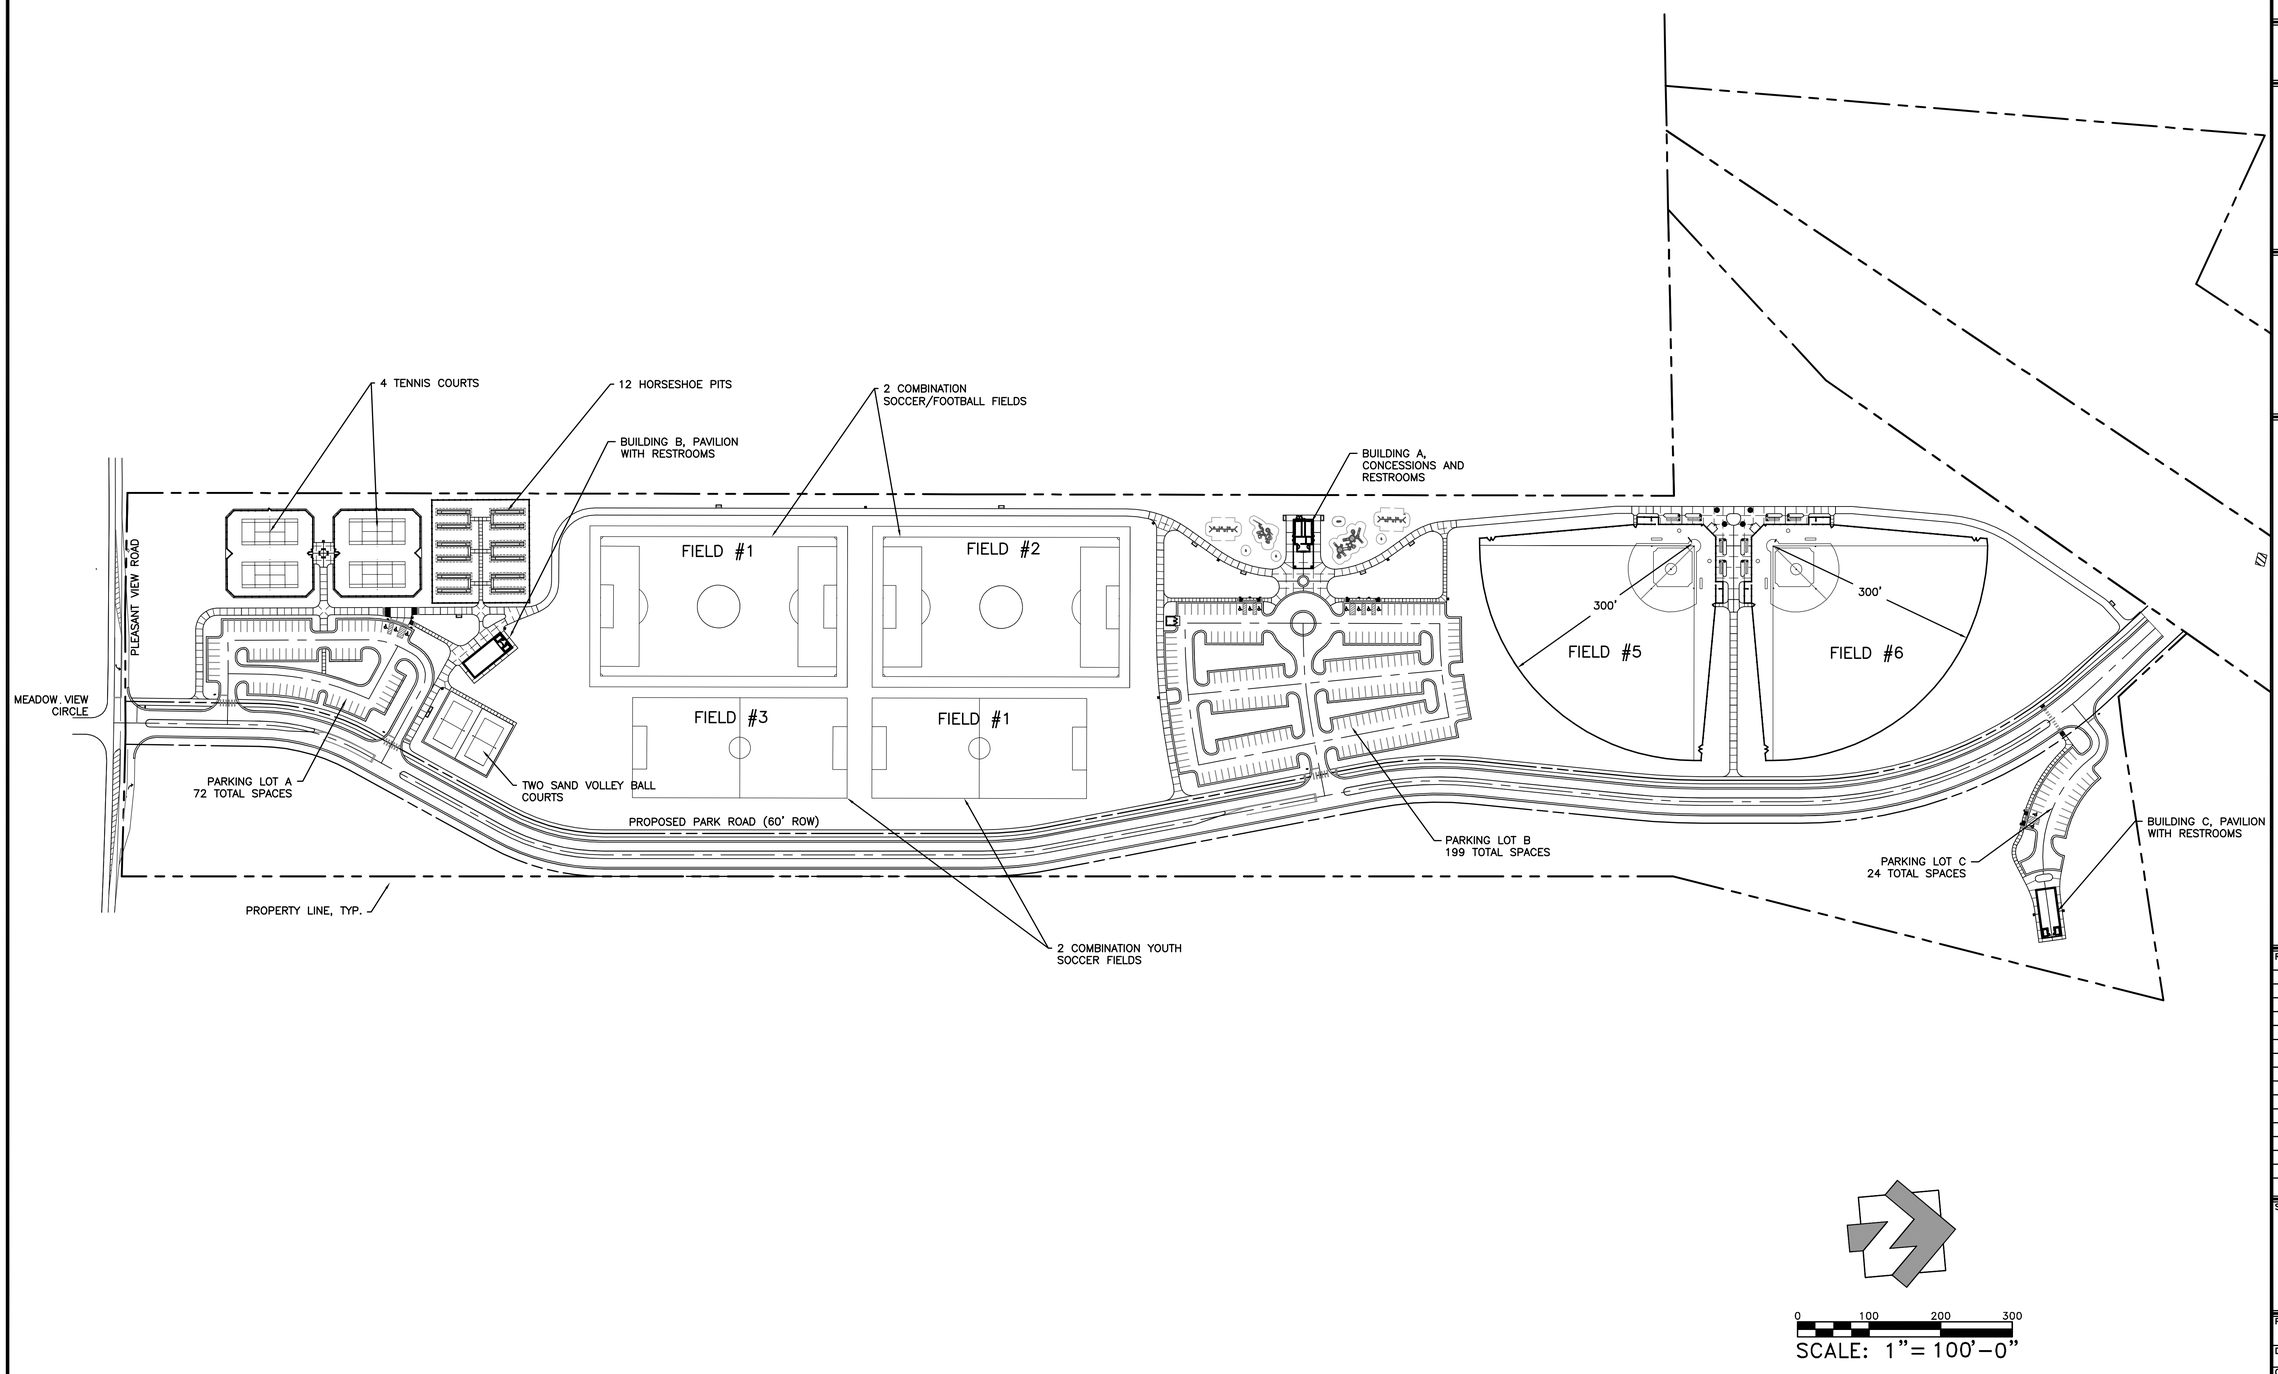

LOSE & ASSOCIATES, INC.
1314 5th Avenue North, Suite 200
Nashville, TN 37208
(615) 242-0040

THIS DRAWING AND THE DESIGN SHOWN IS THE PROPERTY OF THE ARCHITECT. REPRODUCTION, COPYING, OR USE OF THIS DRAWING WITHOUT THEIR WRITTEN CONSENT IS PROHIBITED AND ANY INFRINGEMENT IS SUBJECT TO LEGAL ACTION.

PRELIMINARY
DESIGN REVIEW
NOT FOR CONSTRUCTION

PLEASANT VIEW COMMUNITY PARK - PHASE 1

PREPARED FOR
TOWN OF PLEASANT VIEW

PLEASANT VIEW TENNESSEE

REVISIONS

NO.	DATE	BY	COMMENTS

SHEET TITLE

OVERALL SITE LAYOUT KEY

PROJECT NUMBER 08177	DATE 7/29/09
DRAWN BY JM	SCALE 1"=100'
CHECKED BY CC	
SHEET NUMBER C1.00	